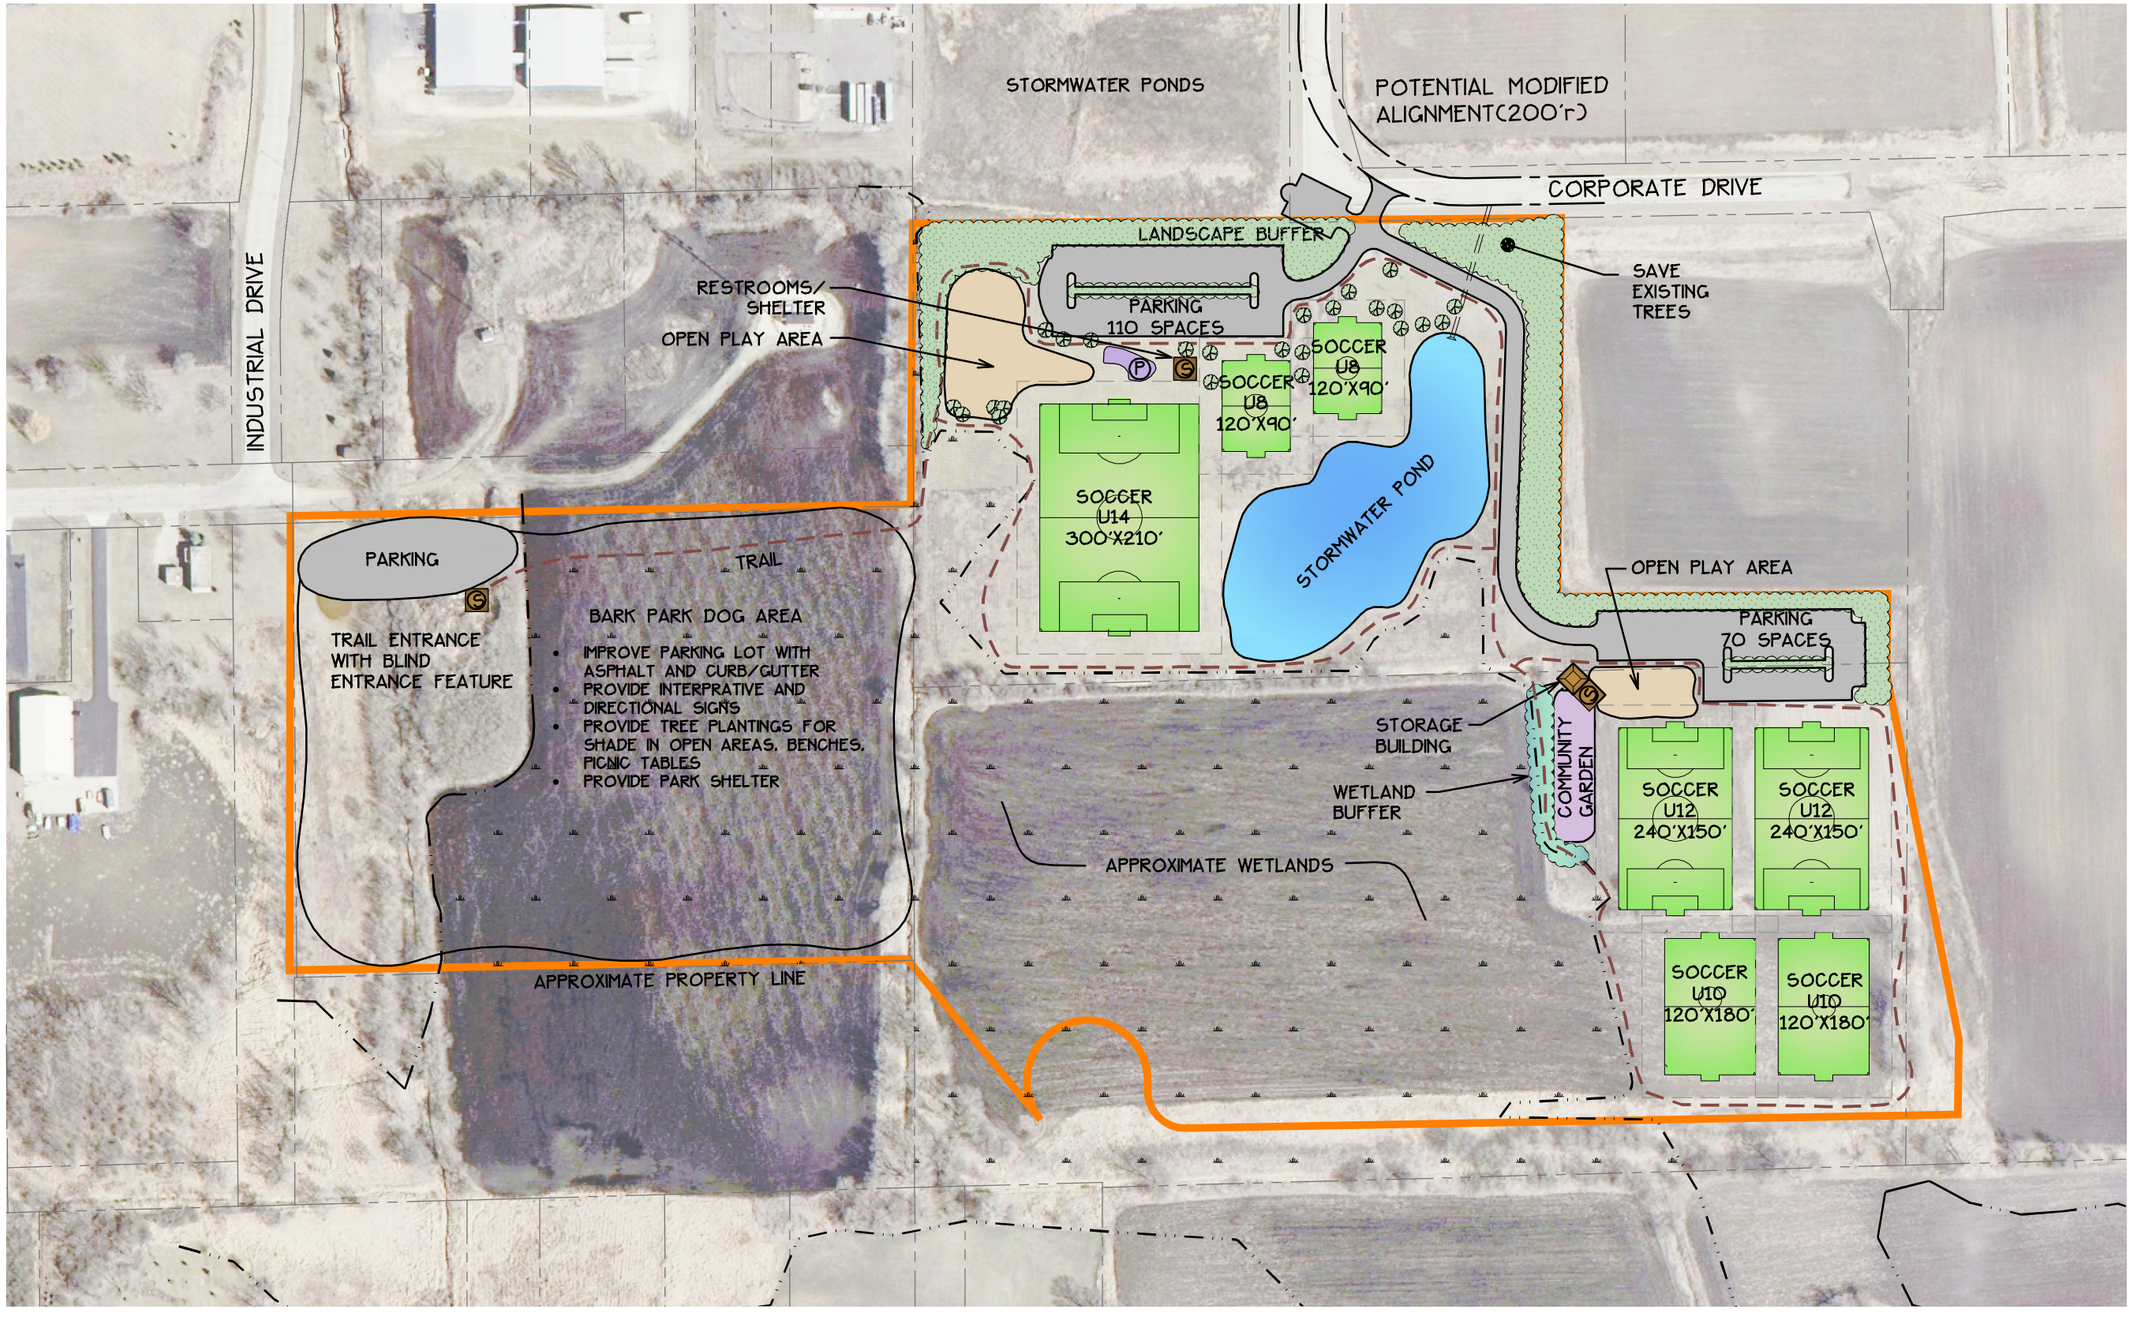

PLAYGROUND

OPEN AIR SHELTER

TRAIL - APPROXIMATELY 5500 L.F.

NOTE: PARKING AREA - CAPACITY APPROXIMATELY 200 SPACES

0 200' 400'

NORTH

City of WHITEWATER

REVISION	DATE	SURVEY	-
ORIGINAL	2008-06-16	DRAWN	JKT
REVISION 1	2008-07-01	DESIGNED	DPB
REVISION 2	2008-08-01	APPROVED	DPB
		DATE	07/01/08
		PROJ. NO.	2640600

Mequon Office
12075 Corporate Parkway, Suite 200
Mequon, WI 53092
Phone: 262-241-4466
Fax: 262-241-4901
www.bonestroo.com

©BONESTROO2008

Bonestroo

FINAL CONCEPT
MORAINE VIEW PARK
WALWORTH COUNTY
CITY OF WHITEWATER

CONCEPT3-mod1

SHEET NUMBER

1/1

DRAWING=N:\2164\216400001\CAD\dwg\CONCEPT3-mod1.dwg TAB=Layout1 USER=1478 Aug 1, 2008 6:4 PM