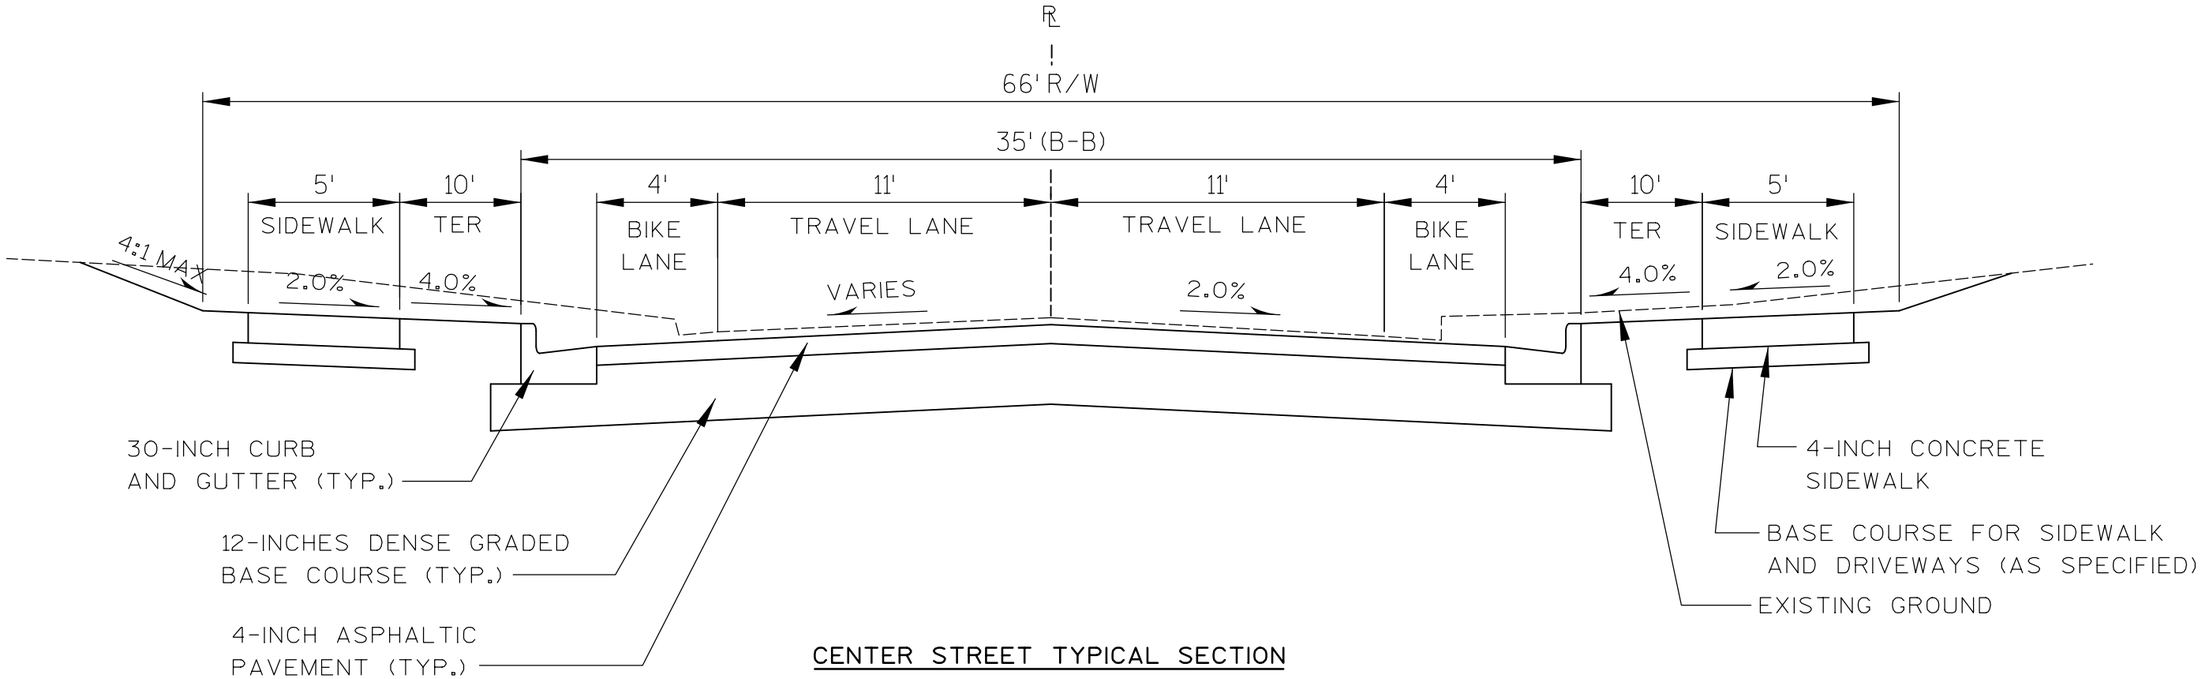

CENTER STREET TYPICAL SECTION

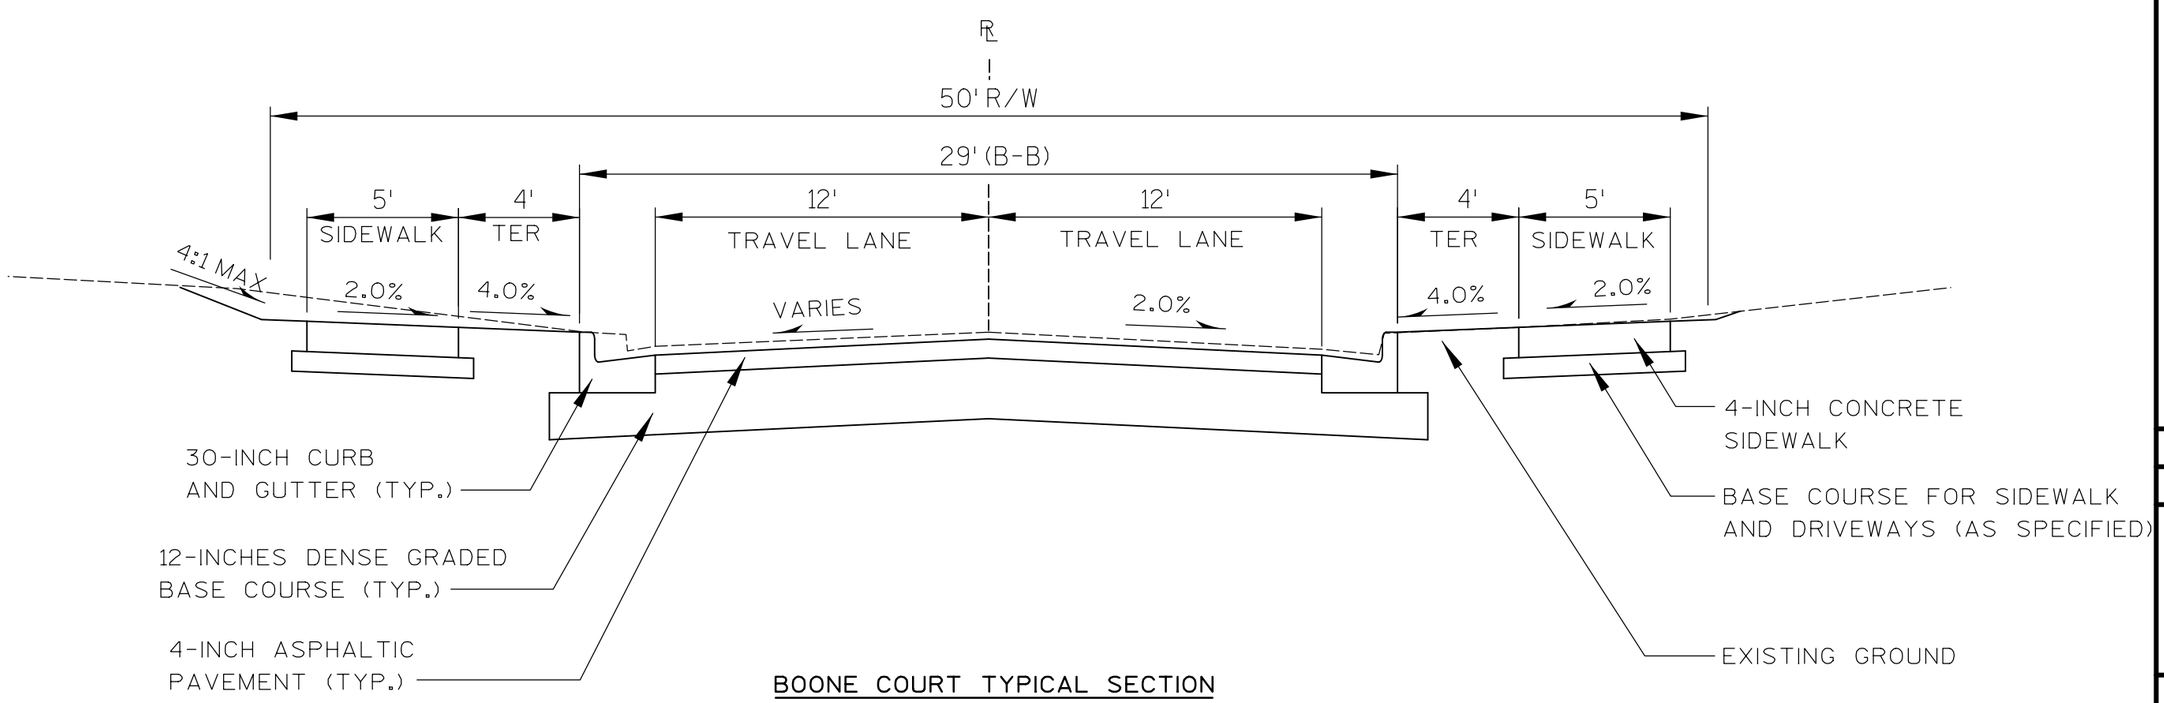

BOONE COURT TYPICAL SECTION

NO.	REVISIONS	DATE:

TYPICAL SECTIONS

CENTER STREET RECONSTRUCTION

CITY OF WHITEWATER
WALWORTH COUNTY, WISCONSIN

JOB NO.
1407.086

PROJECT MGR.
MAF

STRAND ASSOCIATES®

SHEET
X