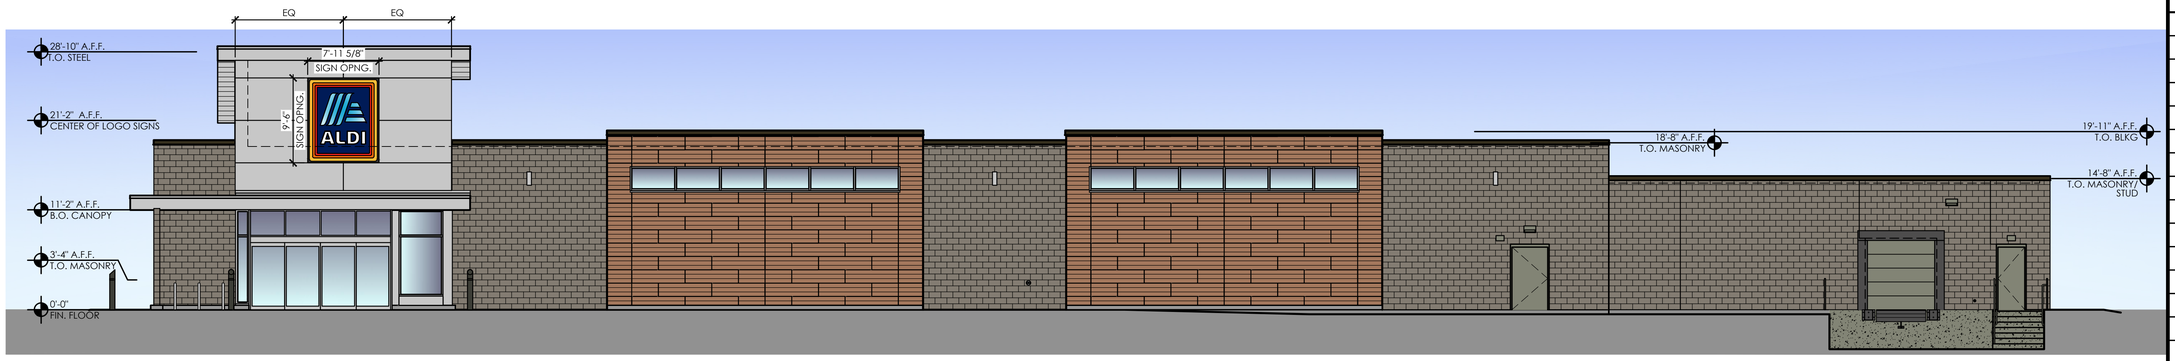

4 Front Elevation

SCALE: 1/8" = 1'-0"

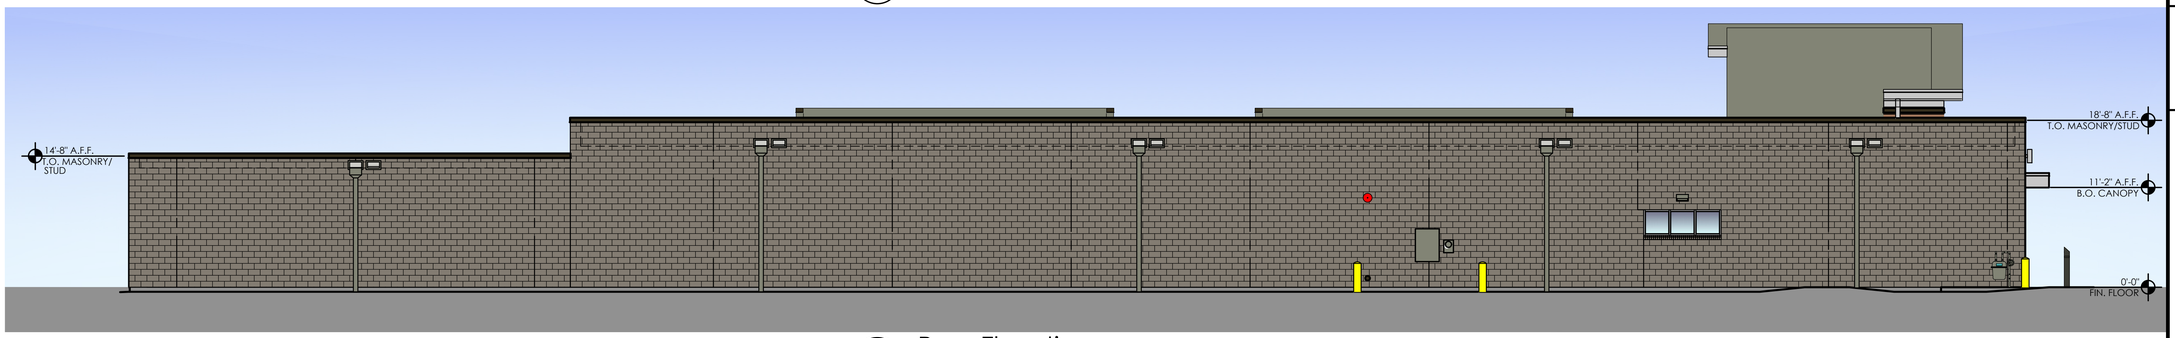

3 Rear Elevation

SCALE: 1/8" = 1'-0"

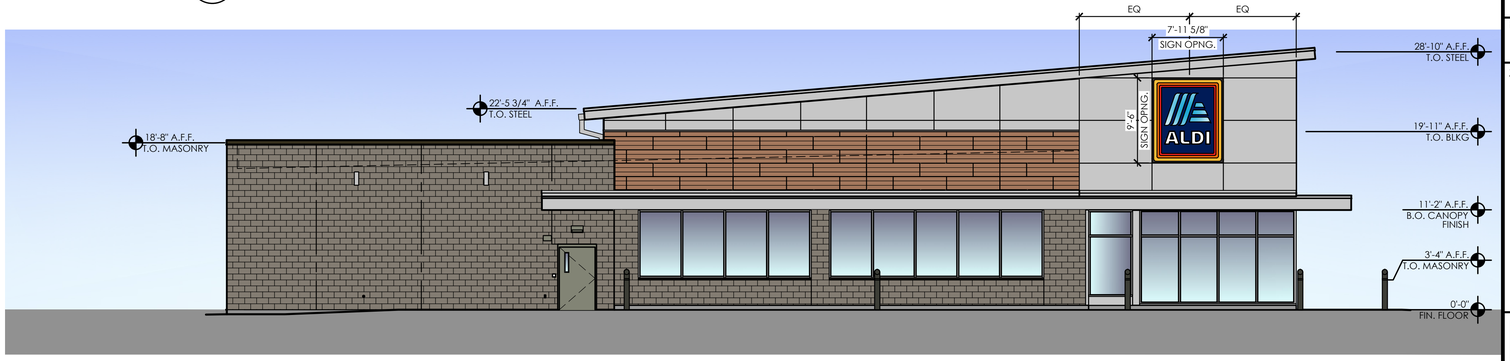

2 Side Elevation

SCALE: 1/8" = 1'-0"

1 Side Elevation

SCALE: 1/8" = 1'-0"

SIGNAGE			
DESCRIPTION	QUANTITY	SQ. FT. PER SIGN	TOTALS
TOWER SIGN	2	74.9	149.8
TOTAL SIGNAGE			149.8
SIGNAGE IS SHOWN FOR REFERENCE ONLY AND SHALL BE UNDER SEPARATE PERMIT SUBMITTAL			

PLOTTED: 10/4/2022 2:17 PM

Issued:	Date:
Concept Package	10/05/22

Revisions:	Date:

DO NOT SCALE PLANS

Copying, Printing, Software and other processes required to produce these prints can stretch or shrink the actual paper or layout. Therefore, scaling of this drawing may be inaccurate. Contact ms consultants with any need for additional dimensions or clarifications.

ms consultants, inc.
engineers, architects, planners
2221 Schrock Road
Columbus, Ohio 43229-1547
phone 614.898.7100
fax 614.898.7570

DRAWN BY: MYG

REVIEWED BY: ERM

Seal

V7.0 ER PROTOTYPE - NOT FOR CONSTRUCTION

ALDI Inc.
9342 South 13th Street
Oak Creek, WI 53154
(414) 570-1860
(414) 570-1864 fax

ALDI Inc. Store #: XX
Whitewater, WI
West Main Street (HWY 12)
Whitewater, WI

Project Name & Location:

Exterior Elevations
Drawing Name:

Date: Date

Type: LHSDV7ER

Drawn By: XXX

Scale: As Noted

Project No. 40473-24

A-201
Drawing No.

SIDE DOCK AREA SUMMARY		
OCCUPANCY USE	ROOM NAME	SQUARE FOOTAGE
MERCANTILE (M)	SALES / VESTIBULE	12,589
	UNISEX 2	96
	UNISEX 1	96
	HALL	120
SUBTOTAL (MERCANTILE)		12,901
BUSINESS (B)	OFFICE	258
	BREAK ROOM	315
	ECOMMERCE	407
	CLOSET	36
SUBTOTAL (BUSINESS)		1016
STORAGE / STOCK (S-2)	BACKROOM	3,762
	COOLER	1,342
	FREEZER	647
SUBTOTAL (STORAGE / STOCK)		5,751
SUBTOTAL (OCCUPANCIES)		19,668
EXTERIOR /INTERIOR WALLS / UNOCCUPIED SPACE		996
BUILDING SQUARE FOOTAGE		20,664
EXTERIOR CANOPY		1,018
TOTAL SQUARE FOOTAGE (INCLUDING CANOPY)		21,682

SIDE DOCK OPERATIONS DATA	
ITEM	V7.0 PROTOTYPE
LINEAR FOOTAGE OF BASE (PRODUCE INCLUDED)	807'-2"
ASSUMED PALLET STORAGE	74
BUILDING DIMENSIONS	119'-4" x 153'-4"
SALES FLOOR DIMENSIONS	74'-6" x 151'-1"
LENGTH OF MULTIDECK	120'
COOLER MILK DOORS	4
COOLER GENERAL DOORS	12
FREEZER GENERAL DOORS	16
SPOT MERCHANDISERS	10
CART STORAGE	128

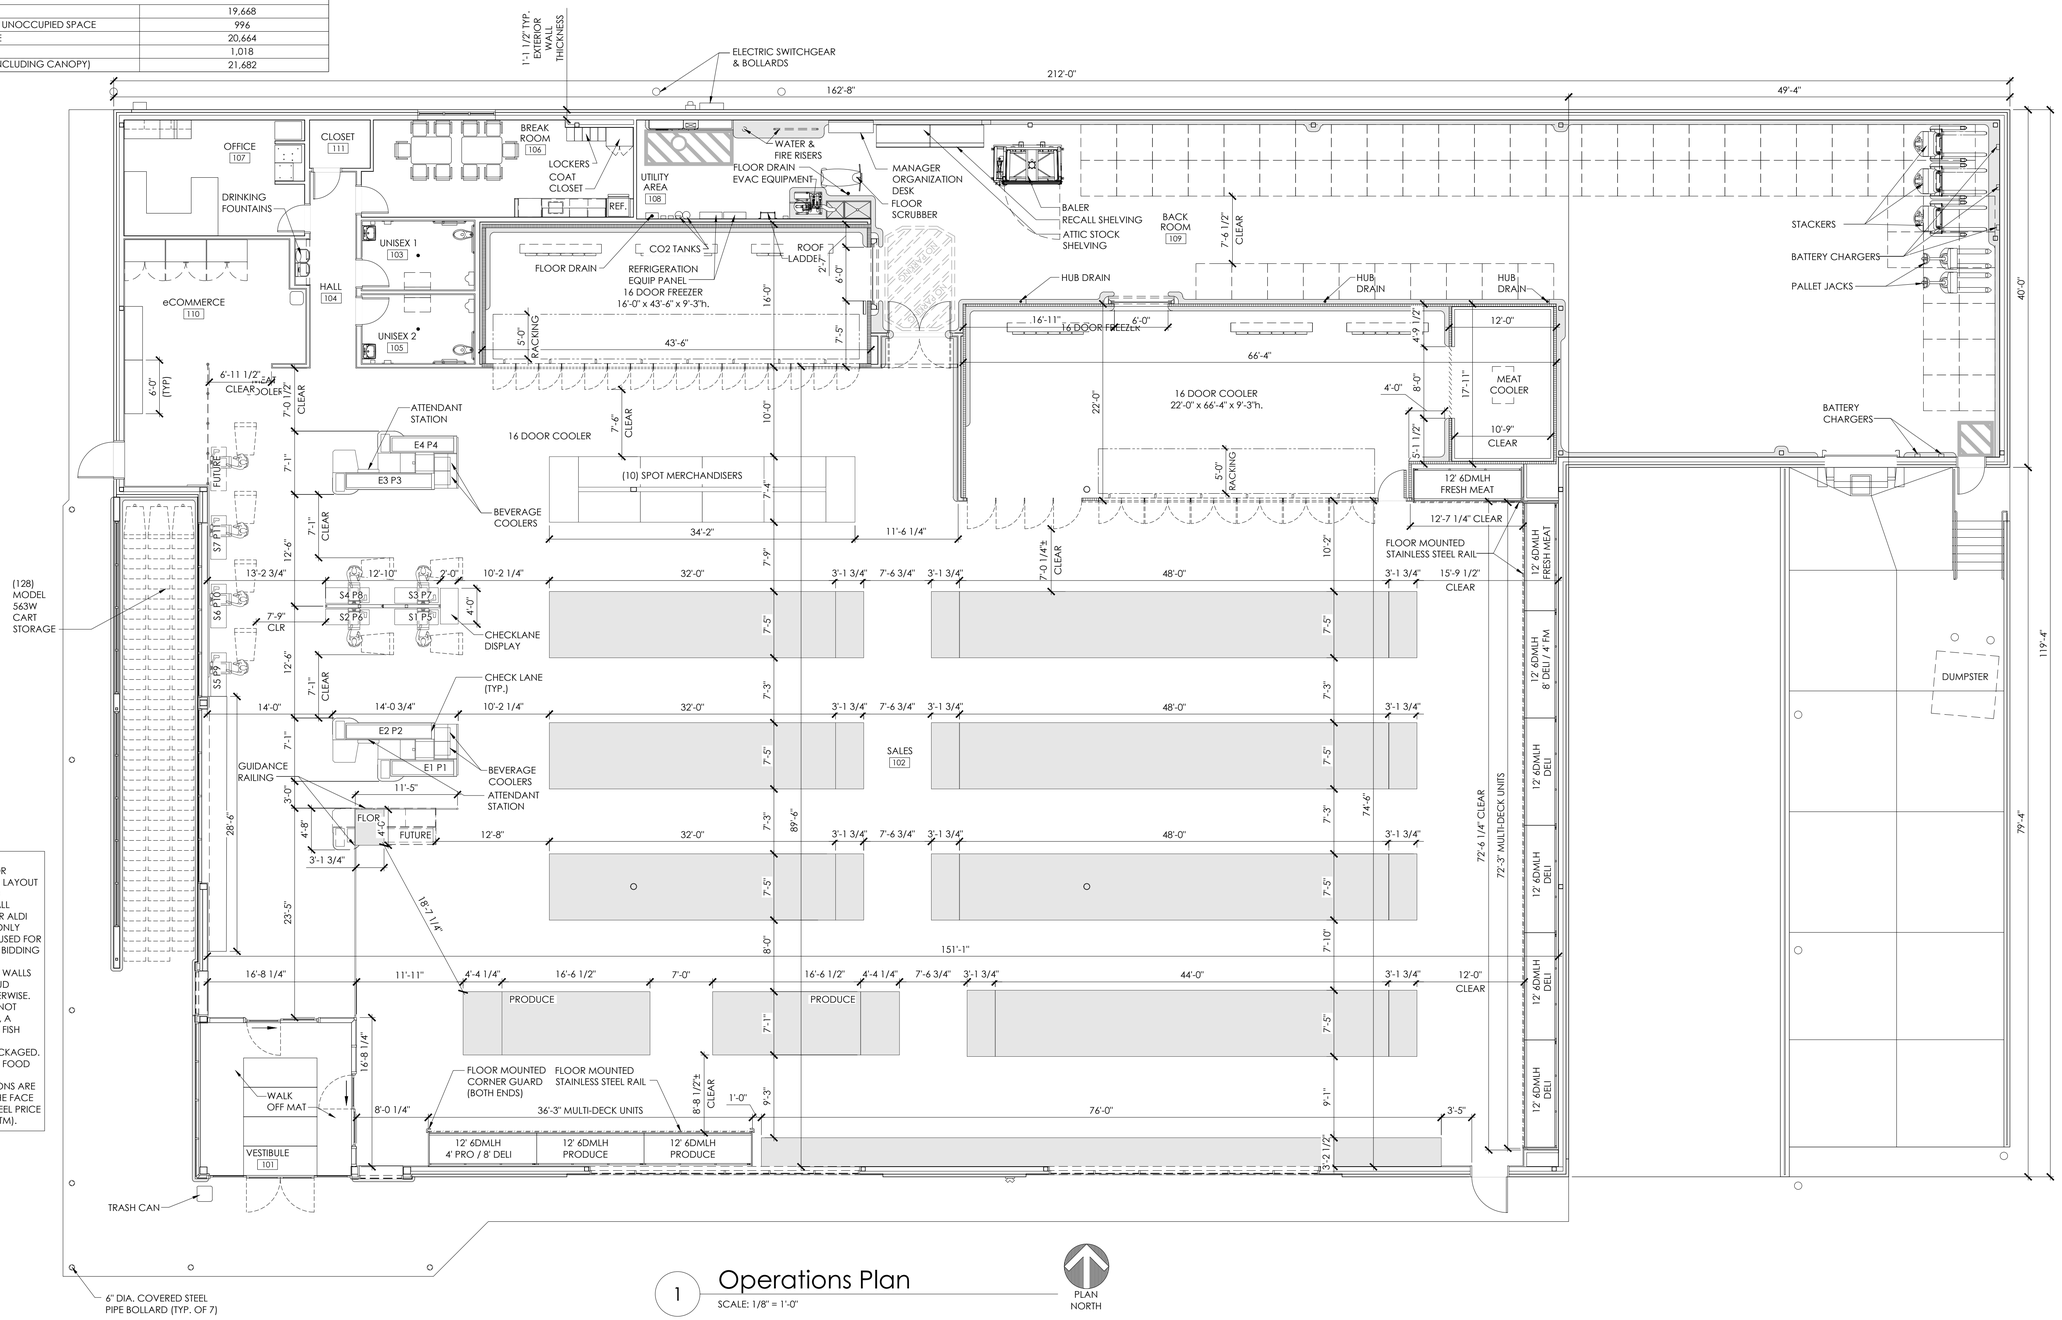

NOTES:
1. THIS DRAWING IS FOR GENERAL FIXTURING LAYOUT AND REFERENCE TO EQUIPMENT ONLY. ALL INFORMATION IS FOR ALDI OPERATIONAL USE ONLY AND SHALL NOT BE USED FOR CONSTRUCTION OR BIDDING PURPOSES.
2. ALL DIMENSIONS TO WALLS ARE TO FACE OF STUD UNLESS NOTED OTHERWISE.
3. THIS FACILITY DOES NOT CONTAIN A BAKERY, A BUTCHER, A DELI OR FISH COUNTER.
4. ALL FOOD IS PREPACKAGED. THERE IS NO ON SITE FOOD PREPARATION.
5. GONDOLA LOCATIONS ARE MEASURED FROM THE FACE OF THE STAINLESS STEEL PRICE TAG MOLDING (SSPTM).

1 Operations Plan
SCALE: 1/8" = 1'-0"

Issued:	Date:
Concept Package	10/05/22

Revisions:	Date:

DO NOT SCALE PLANS

Copying, Printing, Software and other processes required to produce these prints can stretch or shrink the actual paper or layout. Therefore, scaling of this drawing may be inaccurate. Contact ms consultants with any need for additional dimensions or clarifications.

ms consultants, inc.
engineers, architects, planners
2221 Schrock Road
Columbus, Ohio 43229-1547
phone 614.898.7100
fax 614.898.7570

DRAWN BY: [redacted]

REVIEWED BY: [redacted]

Seal

V7.0 ER PROTOTYPE - NOT FOR CONSTRUCTION

ALDI Inc.
9342 South 13th Street
Oak Creek, WI 53154
(414) 570-1860
(414) 570-1864 fax

ALDI Inc. Store #: XX
Whitewater, WI
West Main Street (HWY 12)
Whitewater, WI

Project Name & Location:

Operations Plan

Drawing Name:

Date: Date	Project No. 40473-24
Type: LHSDV7ER	
Drawn By: XXX	A-131
Scale: As Noted	Drawing No.

PLOTTED: 10/4/2022 1:56 PM